PHASE 1

View of Main Building

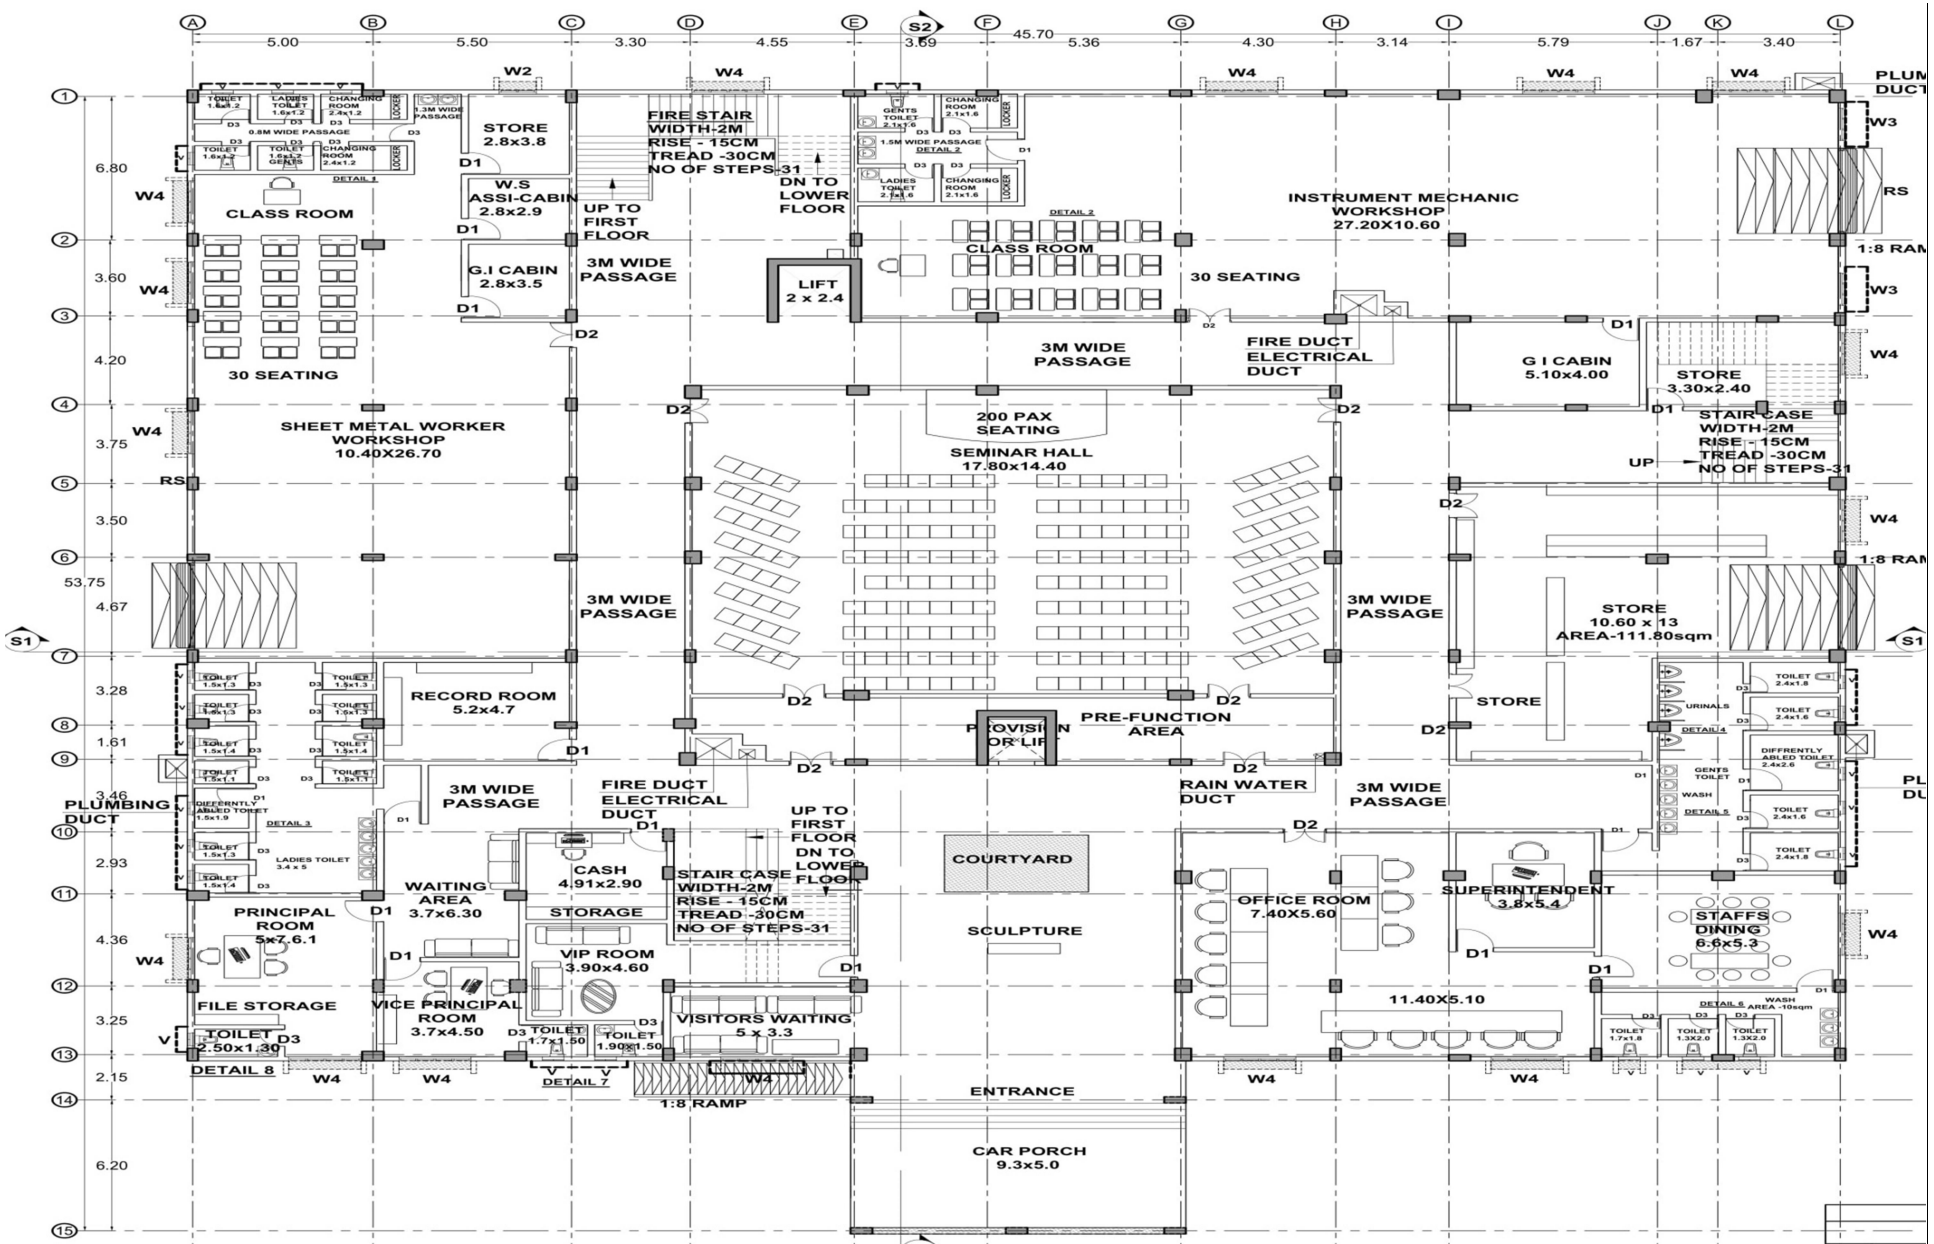

GROUND FLOOR PLAN

NO	
1	SING
2	DOU

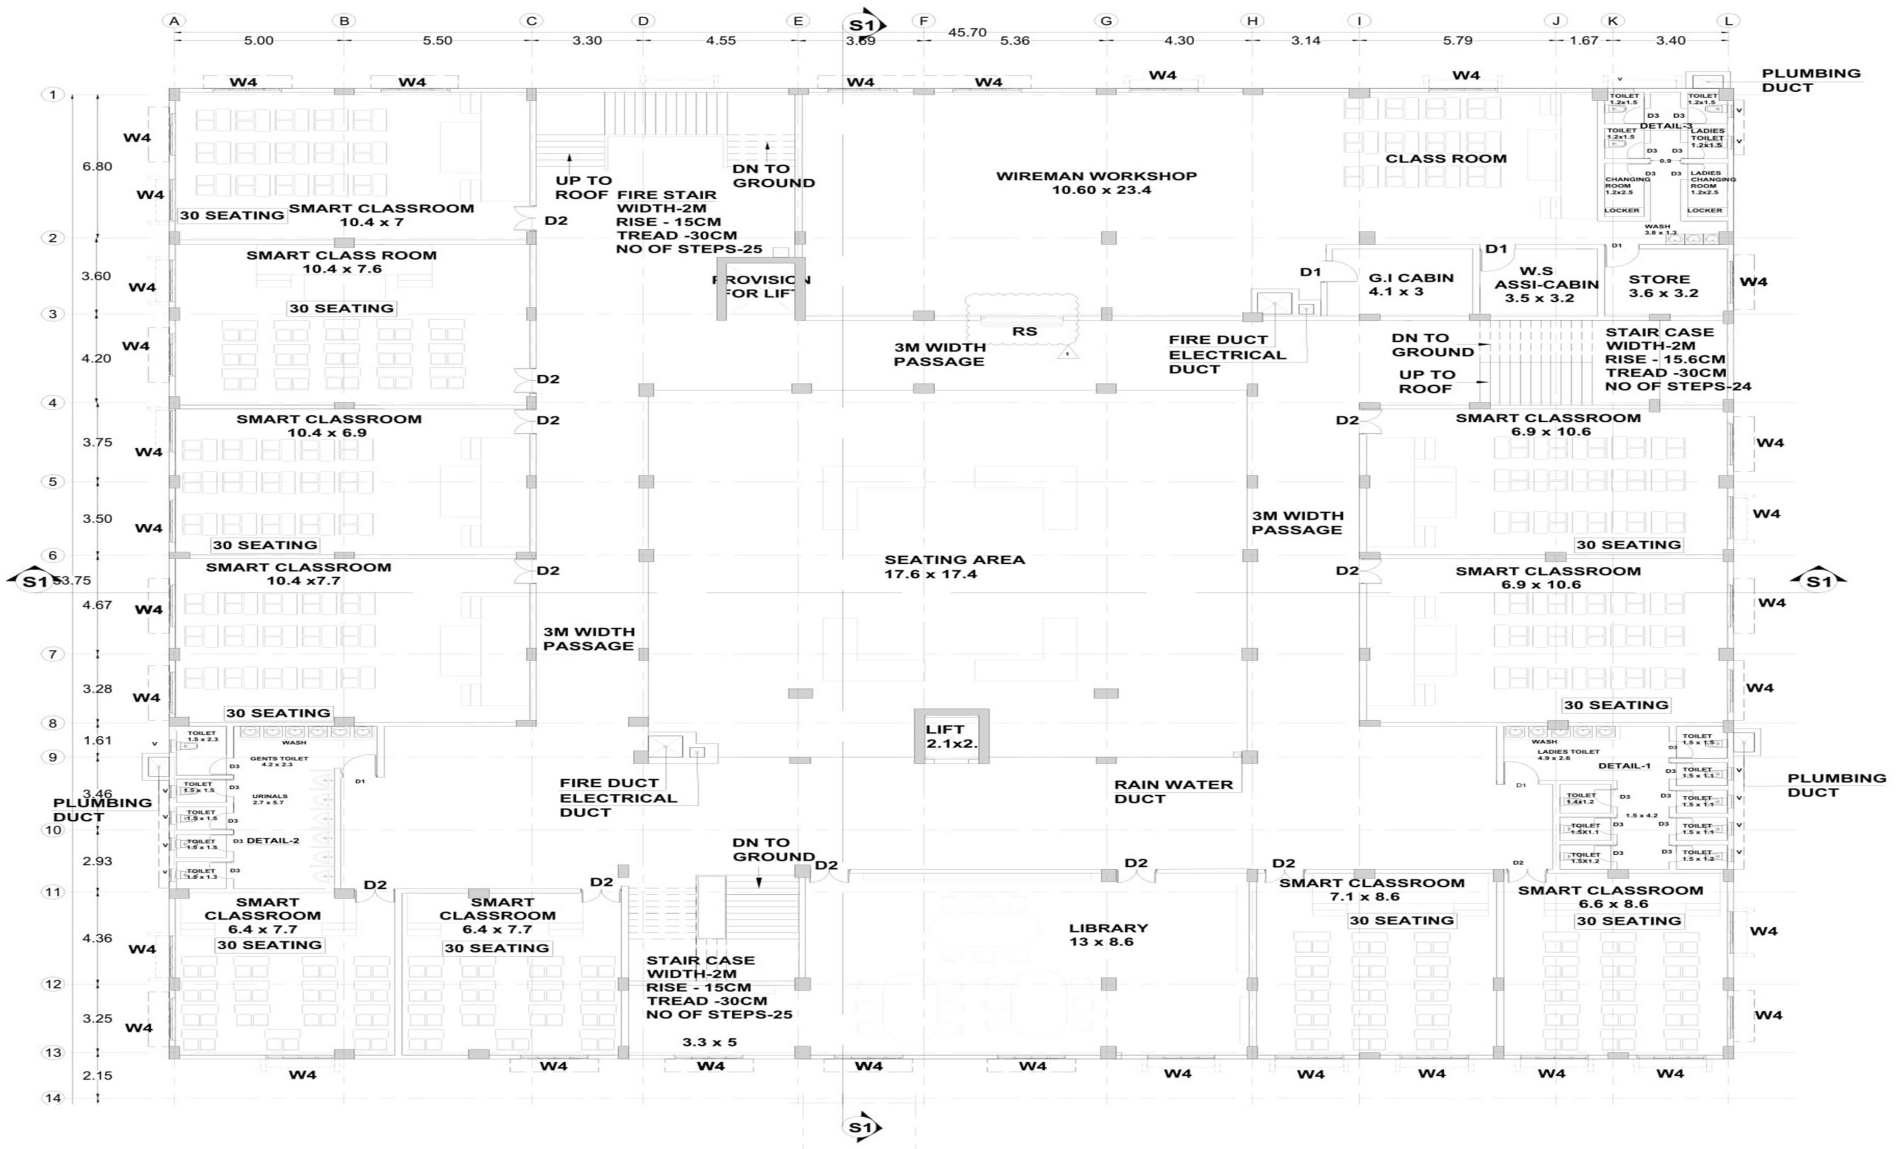

FIRST FLOOR PLAN

AREA-1680sqm

CARPET AREA 1600sqm

SCHEDULE OF JOINERY

FIRST FLOOR

NO	DESCRIPTION	SYMBOL	NO OF OPENING	STRUCTURAL OPENING SIZE	SILL- AFFL(CM)	MATERIAL